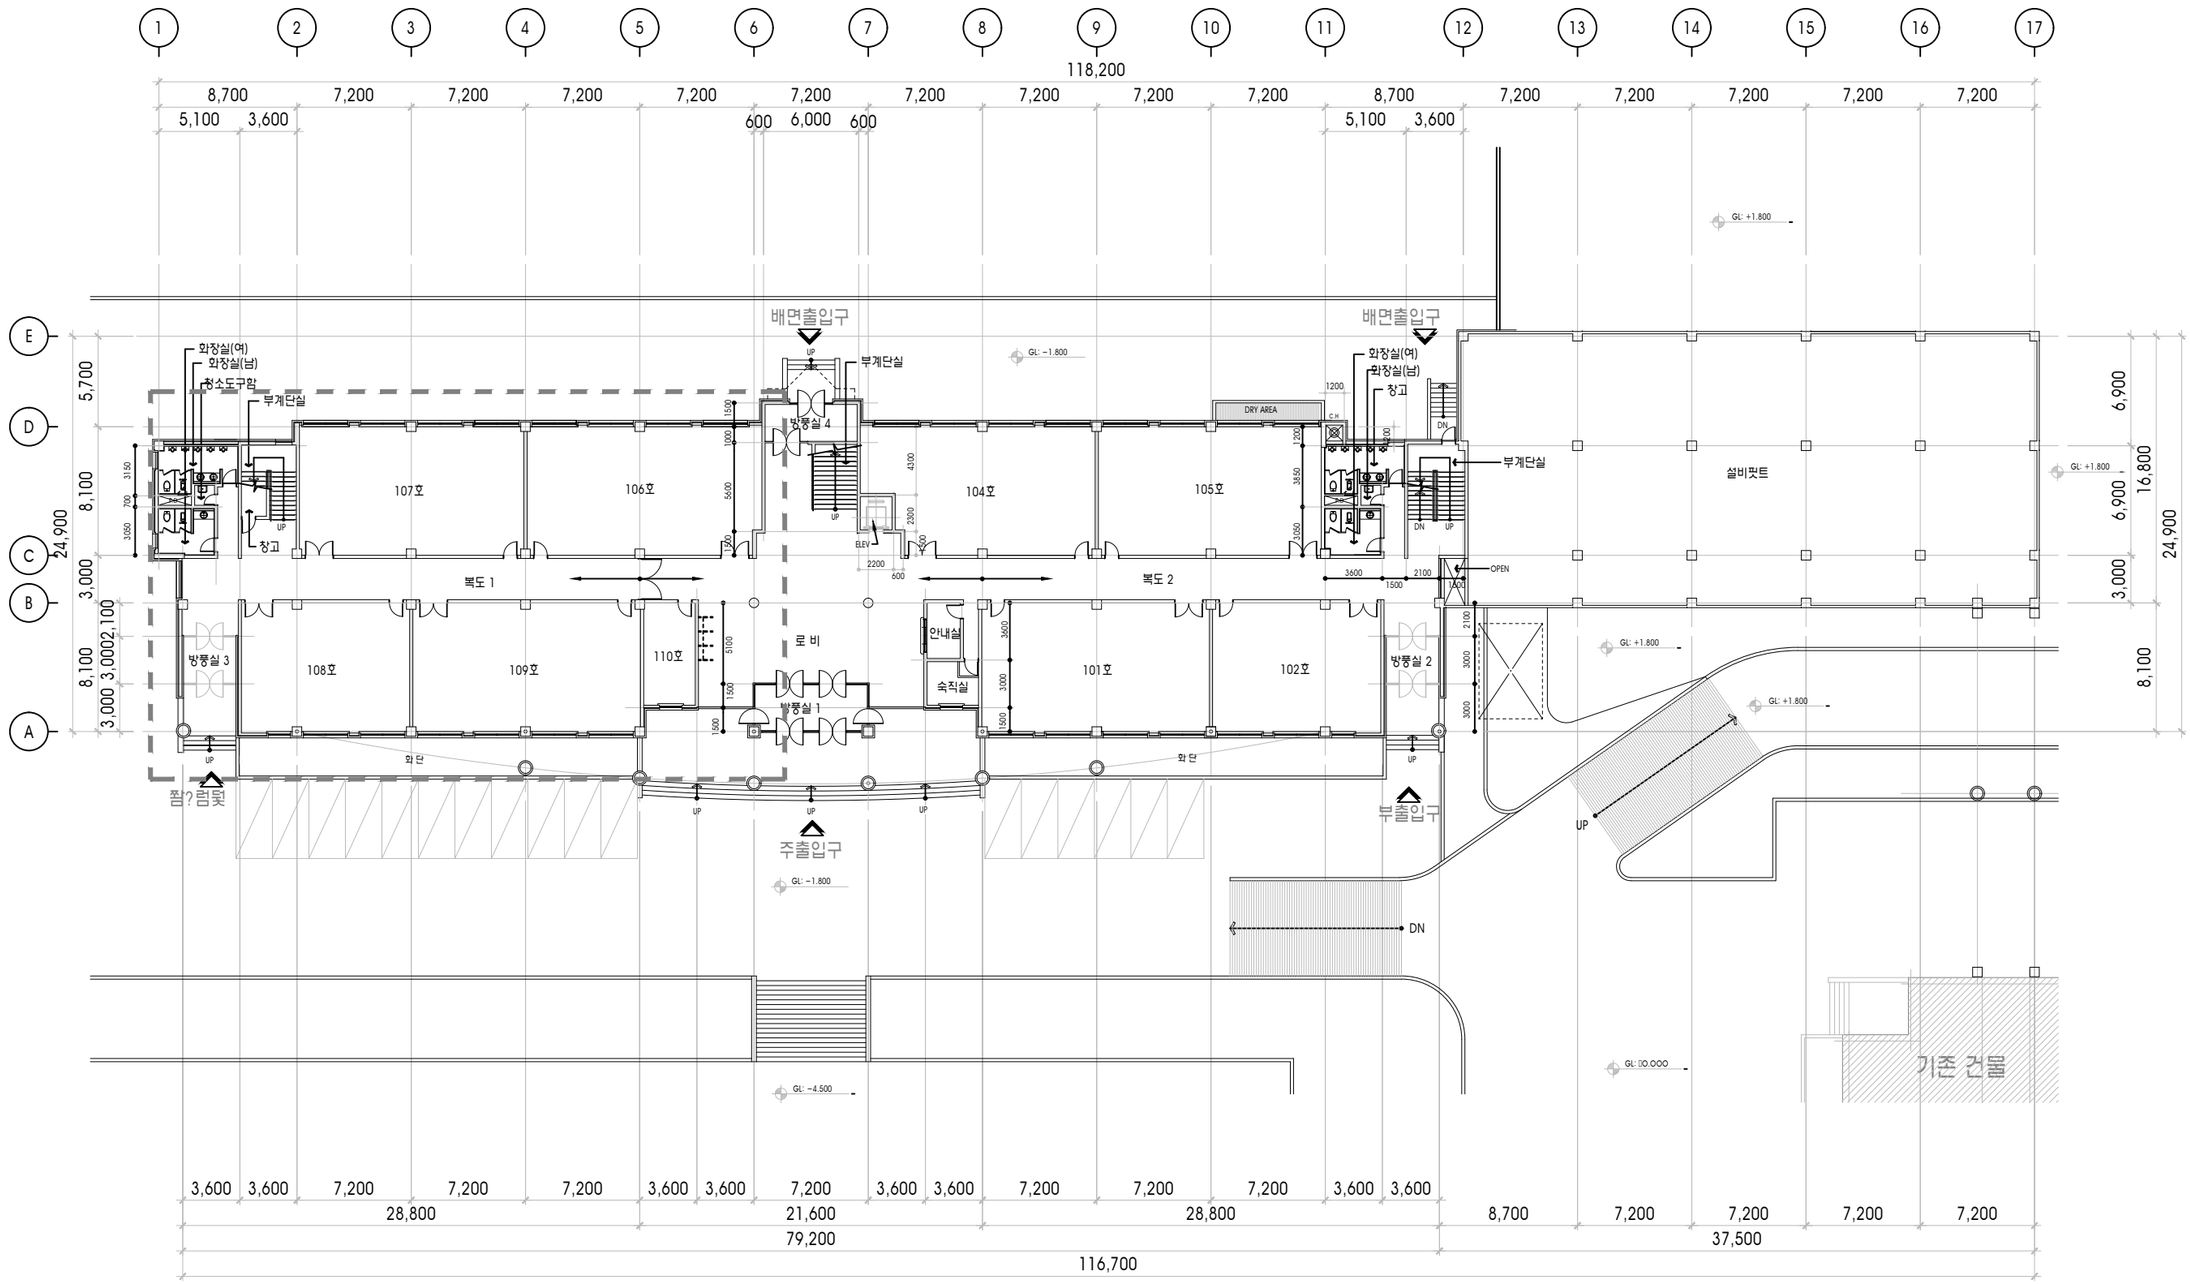

PROJECT TITLE 초당대학교 미래관 1층 환경개선공사	NOTES	CHECKED BY DESIGNED BY APPROVED BY	NAME OF DRAWING 미래관 1층 전체 평면도
			SCALE 1/400 · DATE 2024.11 · DRAWING NO. · SHEET NO.